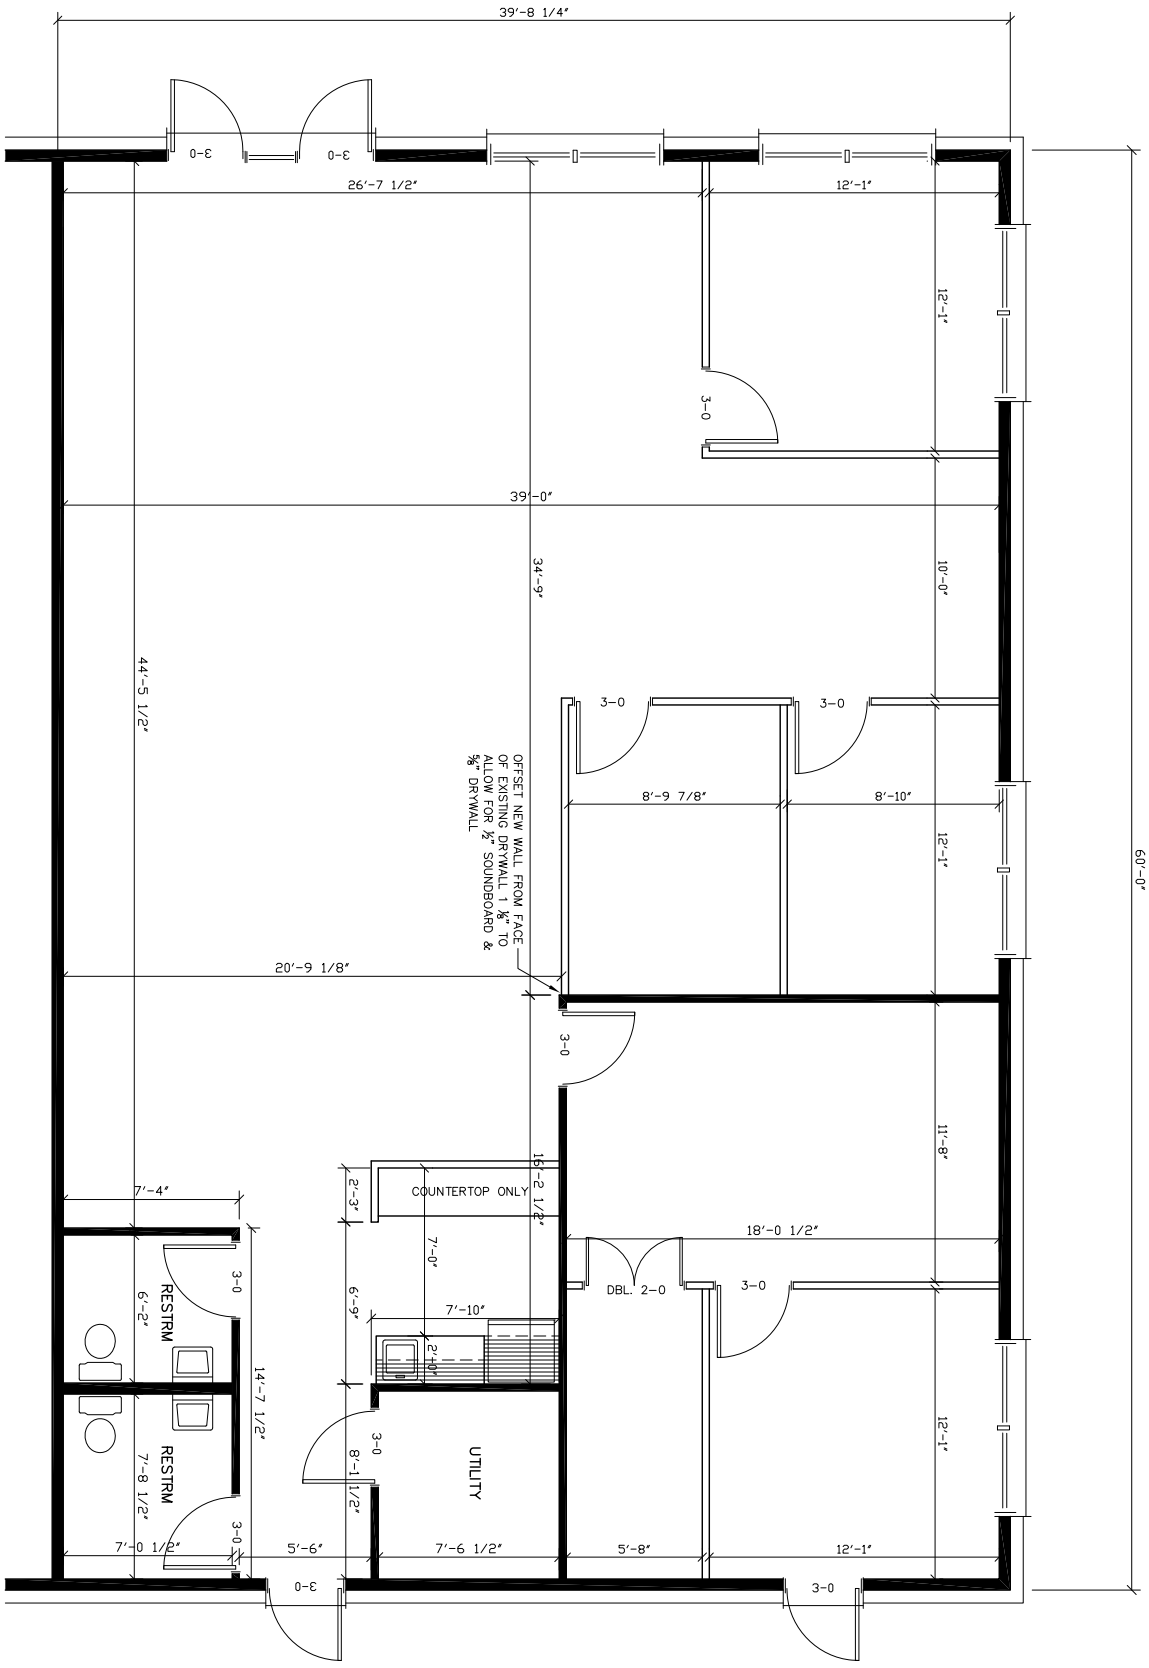


EXISTING WALLS

NEW CONSTRUCTION

2381 SQ.FT.

RONNING HOMES

RONNING HOMES / HOME SUPPLY CO.
4401 EAST 6TH STREET
SIOUX FALLS, SOUTH DAKOTA 57103
PHONE (605) 336-6000

THIS IS THE PERSONAL PROPERTY OF HOME SUPPLY COMPANY., AND ALL USE IS FORBIDDEN EXCEPT WITH WRITTEN CONSENT

PROJECT TITLE
HOME FOR .
AT 3608 SOUTHEASTERN DR.
BY RONNING HOMES

SHEET TITLE
MAIN LEVEL FLOOR PLAN

SHEET 1 OF 1

DATE 9-9-15	SCALE 1/8"=1'-0"	H.H. NO.	JOB NO.
DWN. BY JOE R.	RVSD. .		
PLAN NO. R-9059	JOB NO. .		